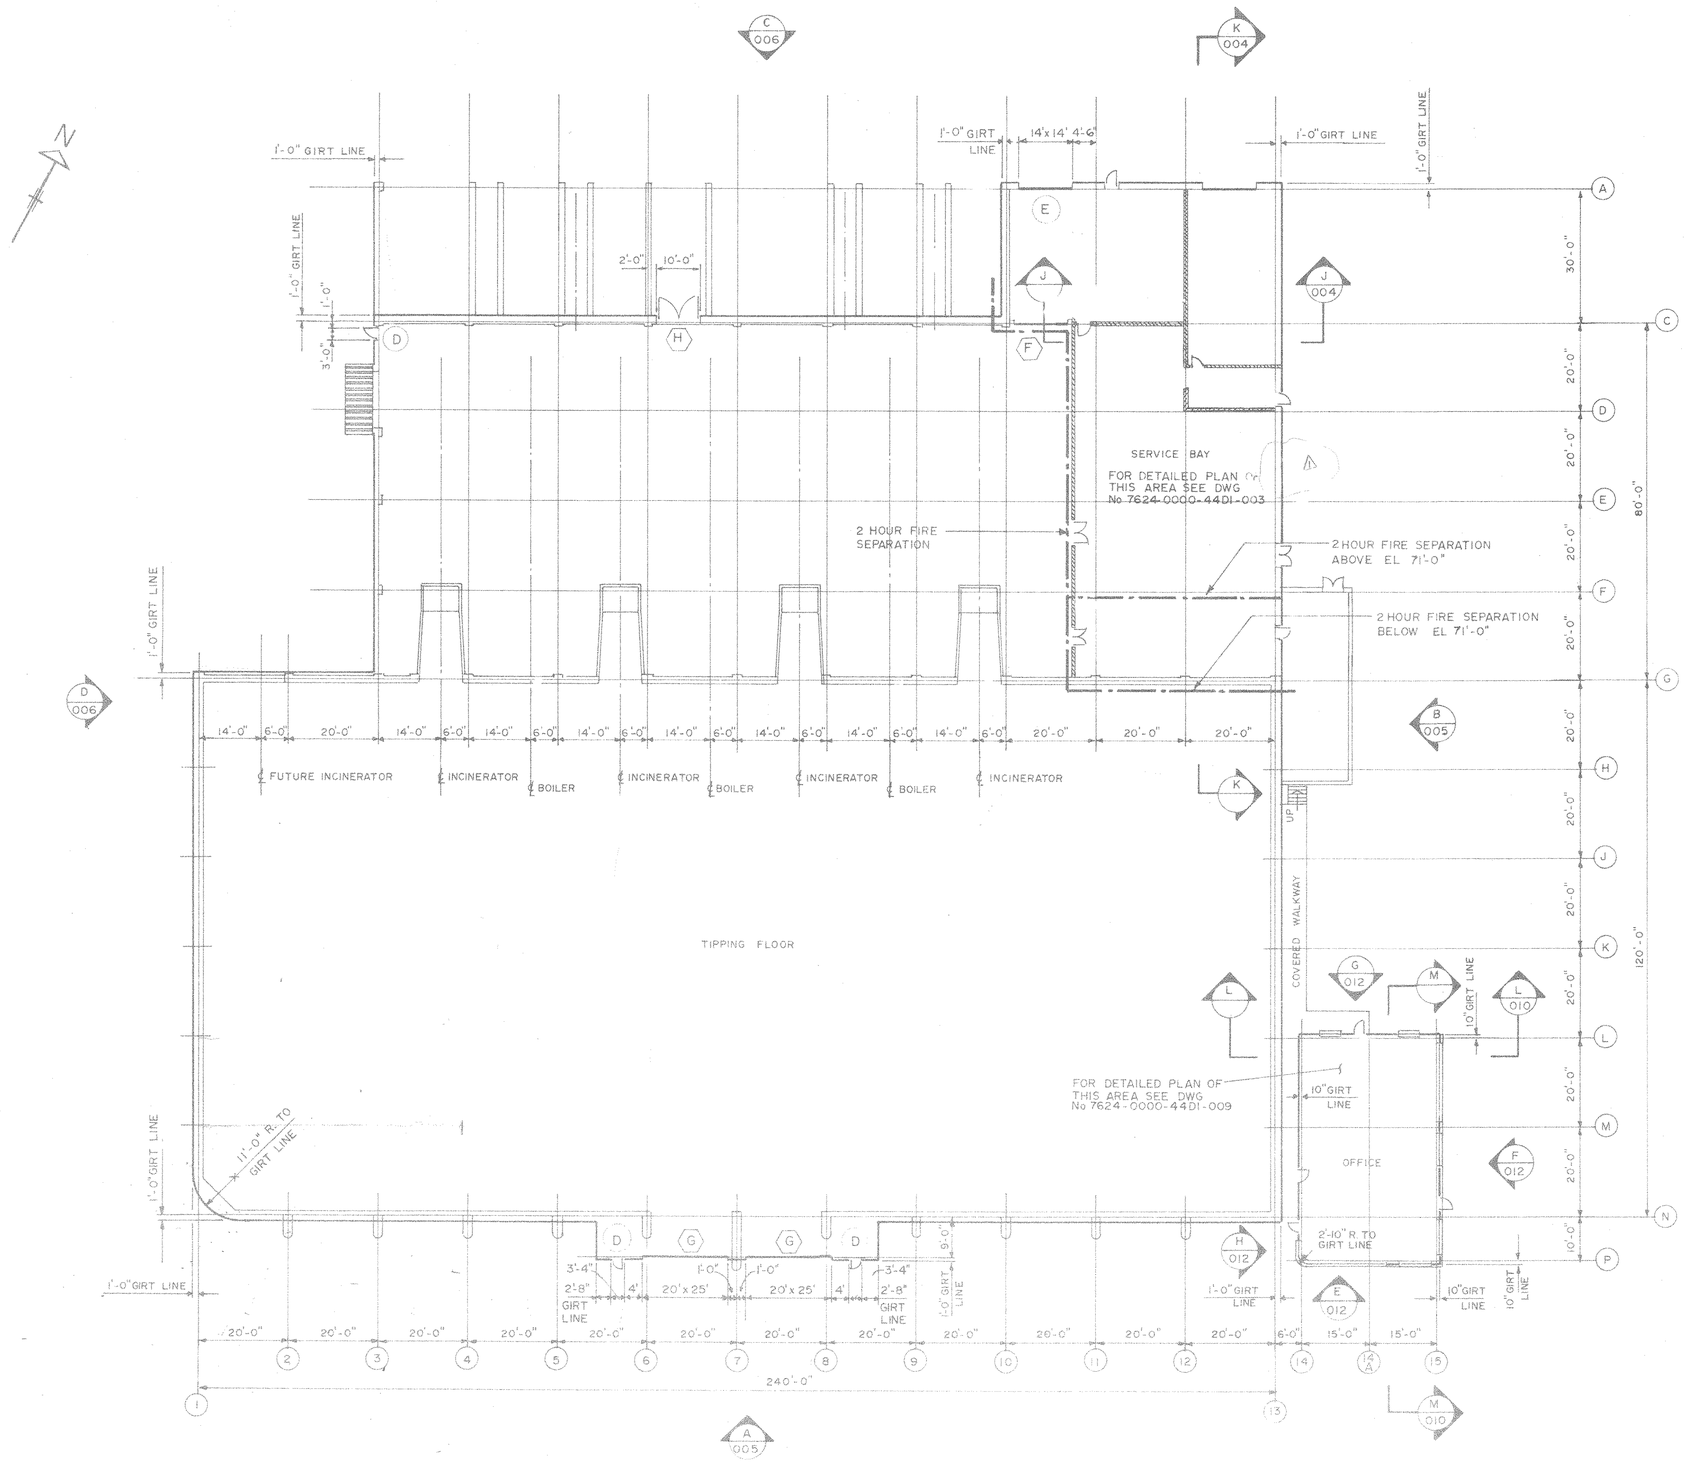

REF. DWGS.

FOR DOOR SCHEDULE IN OFFICE AREA SEE DWG No 7624-0000-44DI-011

FOR DOOR SCHEDULE IN OTHER AREAS SEE DWG No 7624-0000-44DI-008

TEMPORARY PERMIT NO. 771 TO PRACTICE ENGINEERING IN THE STATE OF MARYLAND

NO	REVISION	DATE	BY
2	ORIGINAL TRANSFERRED TO C.S.I.	NOV 19/86	KL
1	DOOR DELETED ISSUED FOR CONSTRUCTION	OCT 31/86	JS
0	ISSUED FOR RELEASE OF ROOFING & SIDING	OCT 20/86	JS
PO	ISSUED FOR COMMENTS	SEP 3/86	JK

W.P. LONDON AND ASSOCIATES LIMITED
CONSULTING ENGINEERS
NIAGARA FALLS

HARFORD COUNTY RESOURCE RECOVERY FACILITY – HARFORD COUNTY, MARYLAND

ARCHITECTURAL
FLOOR PLAN

Consumat Systems, Inc.
RICHMOND, VIRGINIA U.S.A.

SCALE 1/16" = 1'-0"	DRAWN D.G.	DRAWING NO.	
DATE SEPT 3/86	CHK.	7624-0000-44DI-002	
DO NOT SCALE	APPR.	SHEET OF	REV.