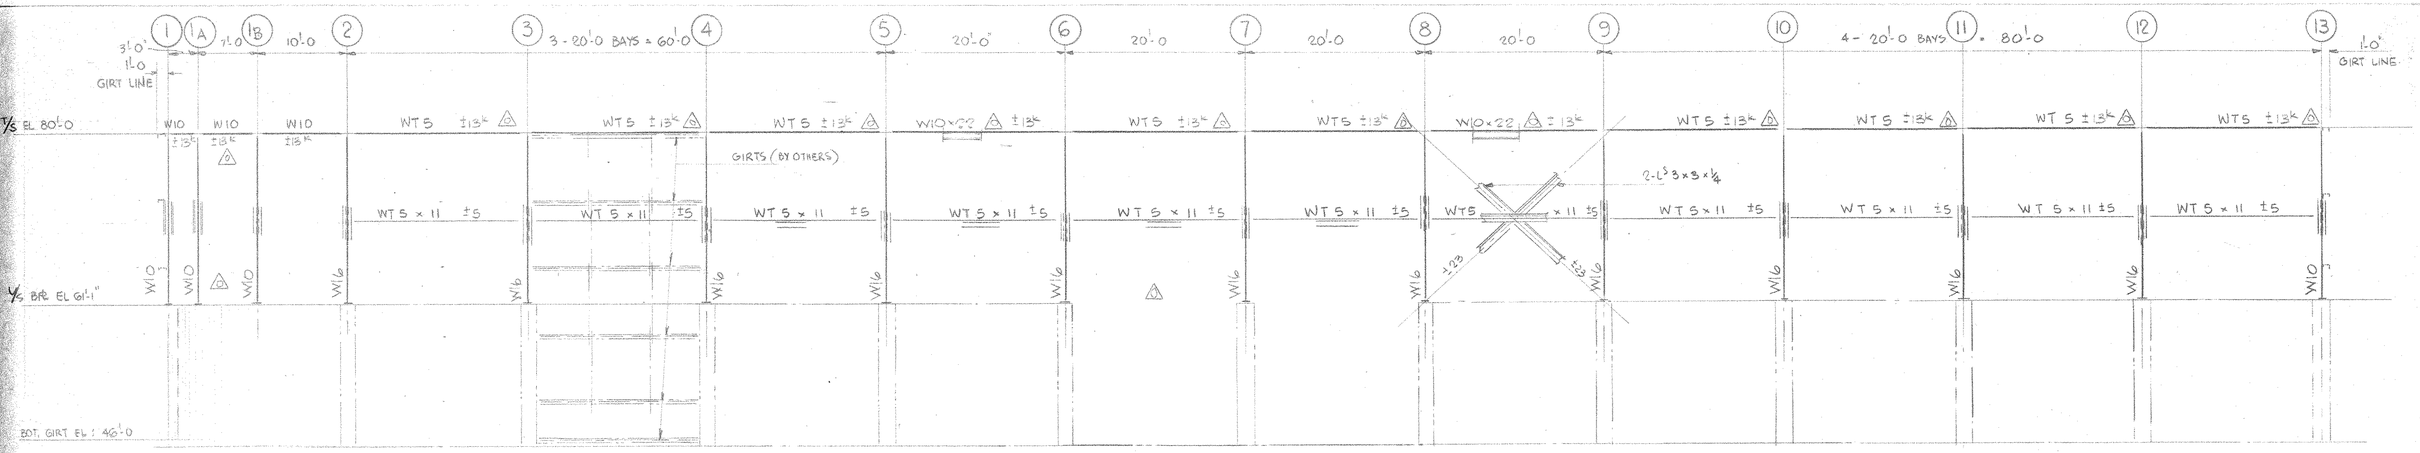

ELEVATION ALONG COLUMN LINE N

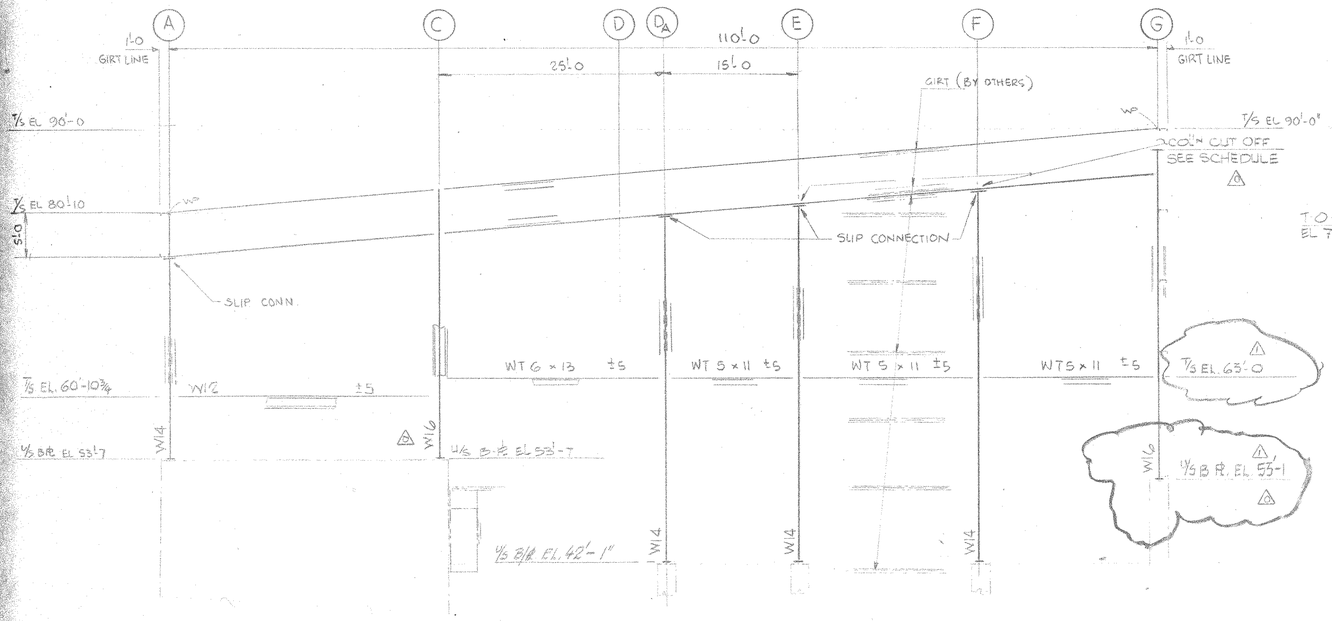

ELEVATION ALONG COLUMN LINE 3

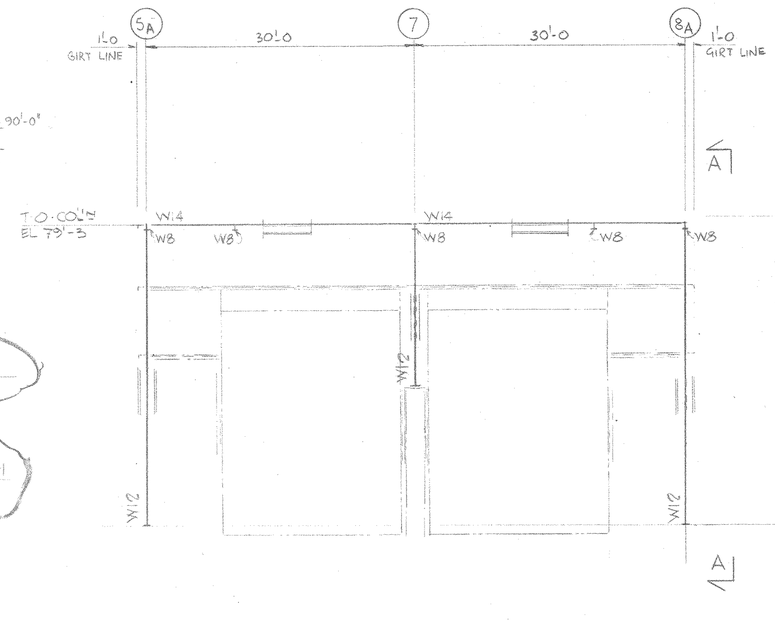

ELEVATION ALONG COLUMN LINE NA

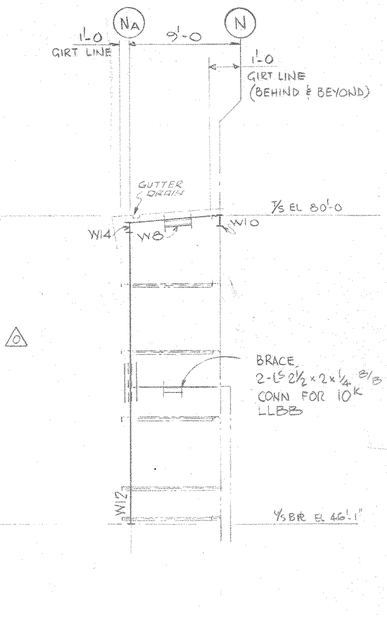

ELEVATION A-A

2	ORIGINAL TRANSFERRED TO C.S.I.	NOV 19/86	KL
1	EL 53'-7 & EL 63'-0 INDICATED	86/08/	KL
0	ISSUED FOR CONSTRUCTION	86/07/25	DCF
P2	ISSUED FOR PRICING	JUN 18/86	KL
No.	REVISION	DATE	BY

TEMPORARY PERMIT NO. 771 TO PRACTICE ENGINEERING IN THE STATE OF MARYLAND

W.P. LONDON AND ASSOCIATES LIMITED
CONSULTING ENGINEERS
NIAGARA FALLS

HARFORD COUNTY RESOURCE RECOVERY FACILITY – HARFORD COUNTY, MARYLAND

ELEVATIONS SHEET 1.

Consumat Systems, Inc.
RICHMOND, VIRGINIA U.S.A.

SCALE 1/8" = 1'-0	DRAWN ASK	DRAWING NO. T624-5000-4301-0006	2 REV
DATE JUNE 86	CHK SNS		
DO NOT SCALE	APPR.	SHEET 1 OF 3	