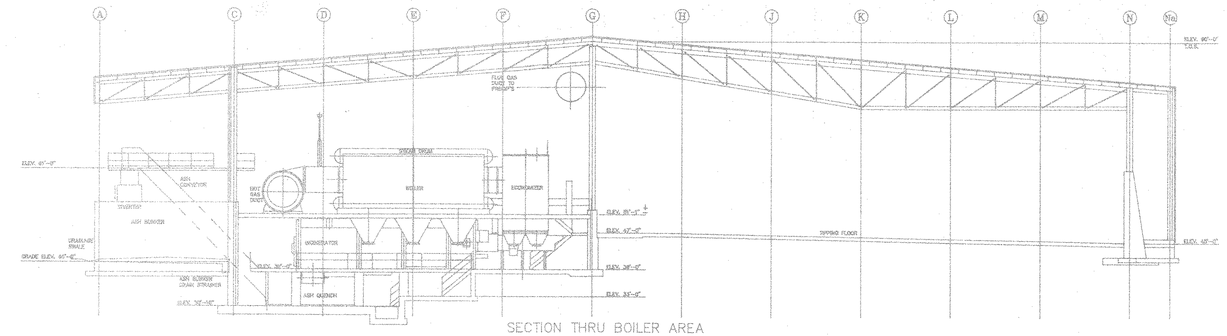

SECTION THRU BOILER AREA

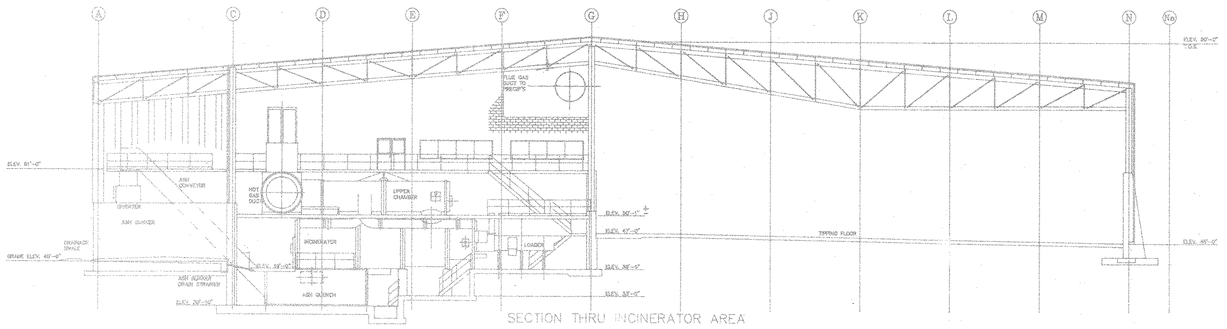

SECTION THRU INCINERATOR AREA

NO	REVISION	DATE	BY
P4	ORIGINAL TRANSFERRED TO CSI FOR COMPLETION	JAN 9/87	J.S.
P3	FLUE GAS DUCT TO PRECIPS RELOCATED	DEC 22/86	J.S.
P2	GENERAL REVISION	08.22.86	J.S.

W.P. LONDON AND ASSOCIATES LIMITED

GENERAL ARRANGEMENT
SECTIONS

Consumat Systems, Inc.

SCALE 1/16" = 1'-0"
DRAWN J.S.
DATE MAY 15, 1986
DRAWING NO. 7624-0000-45D2-002