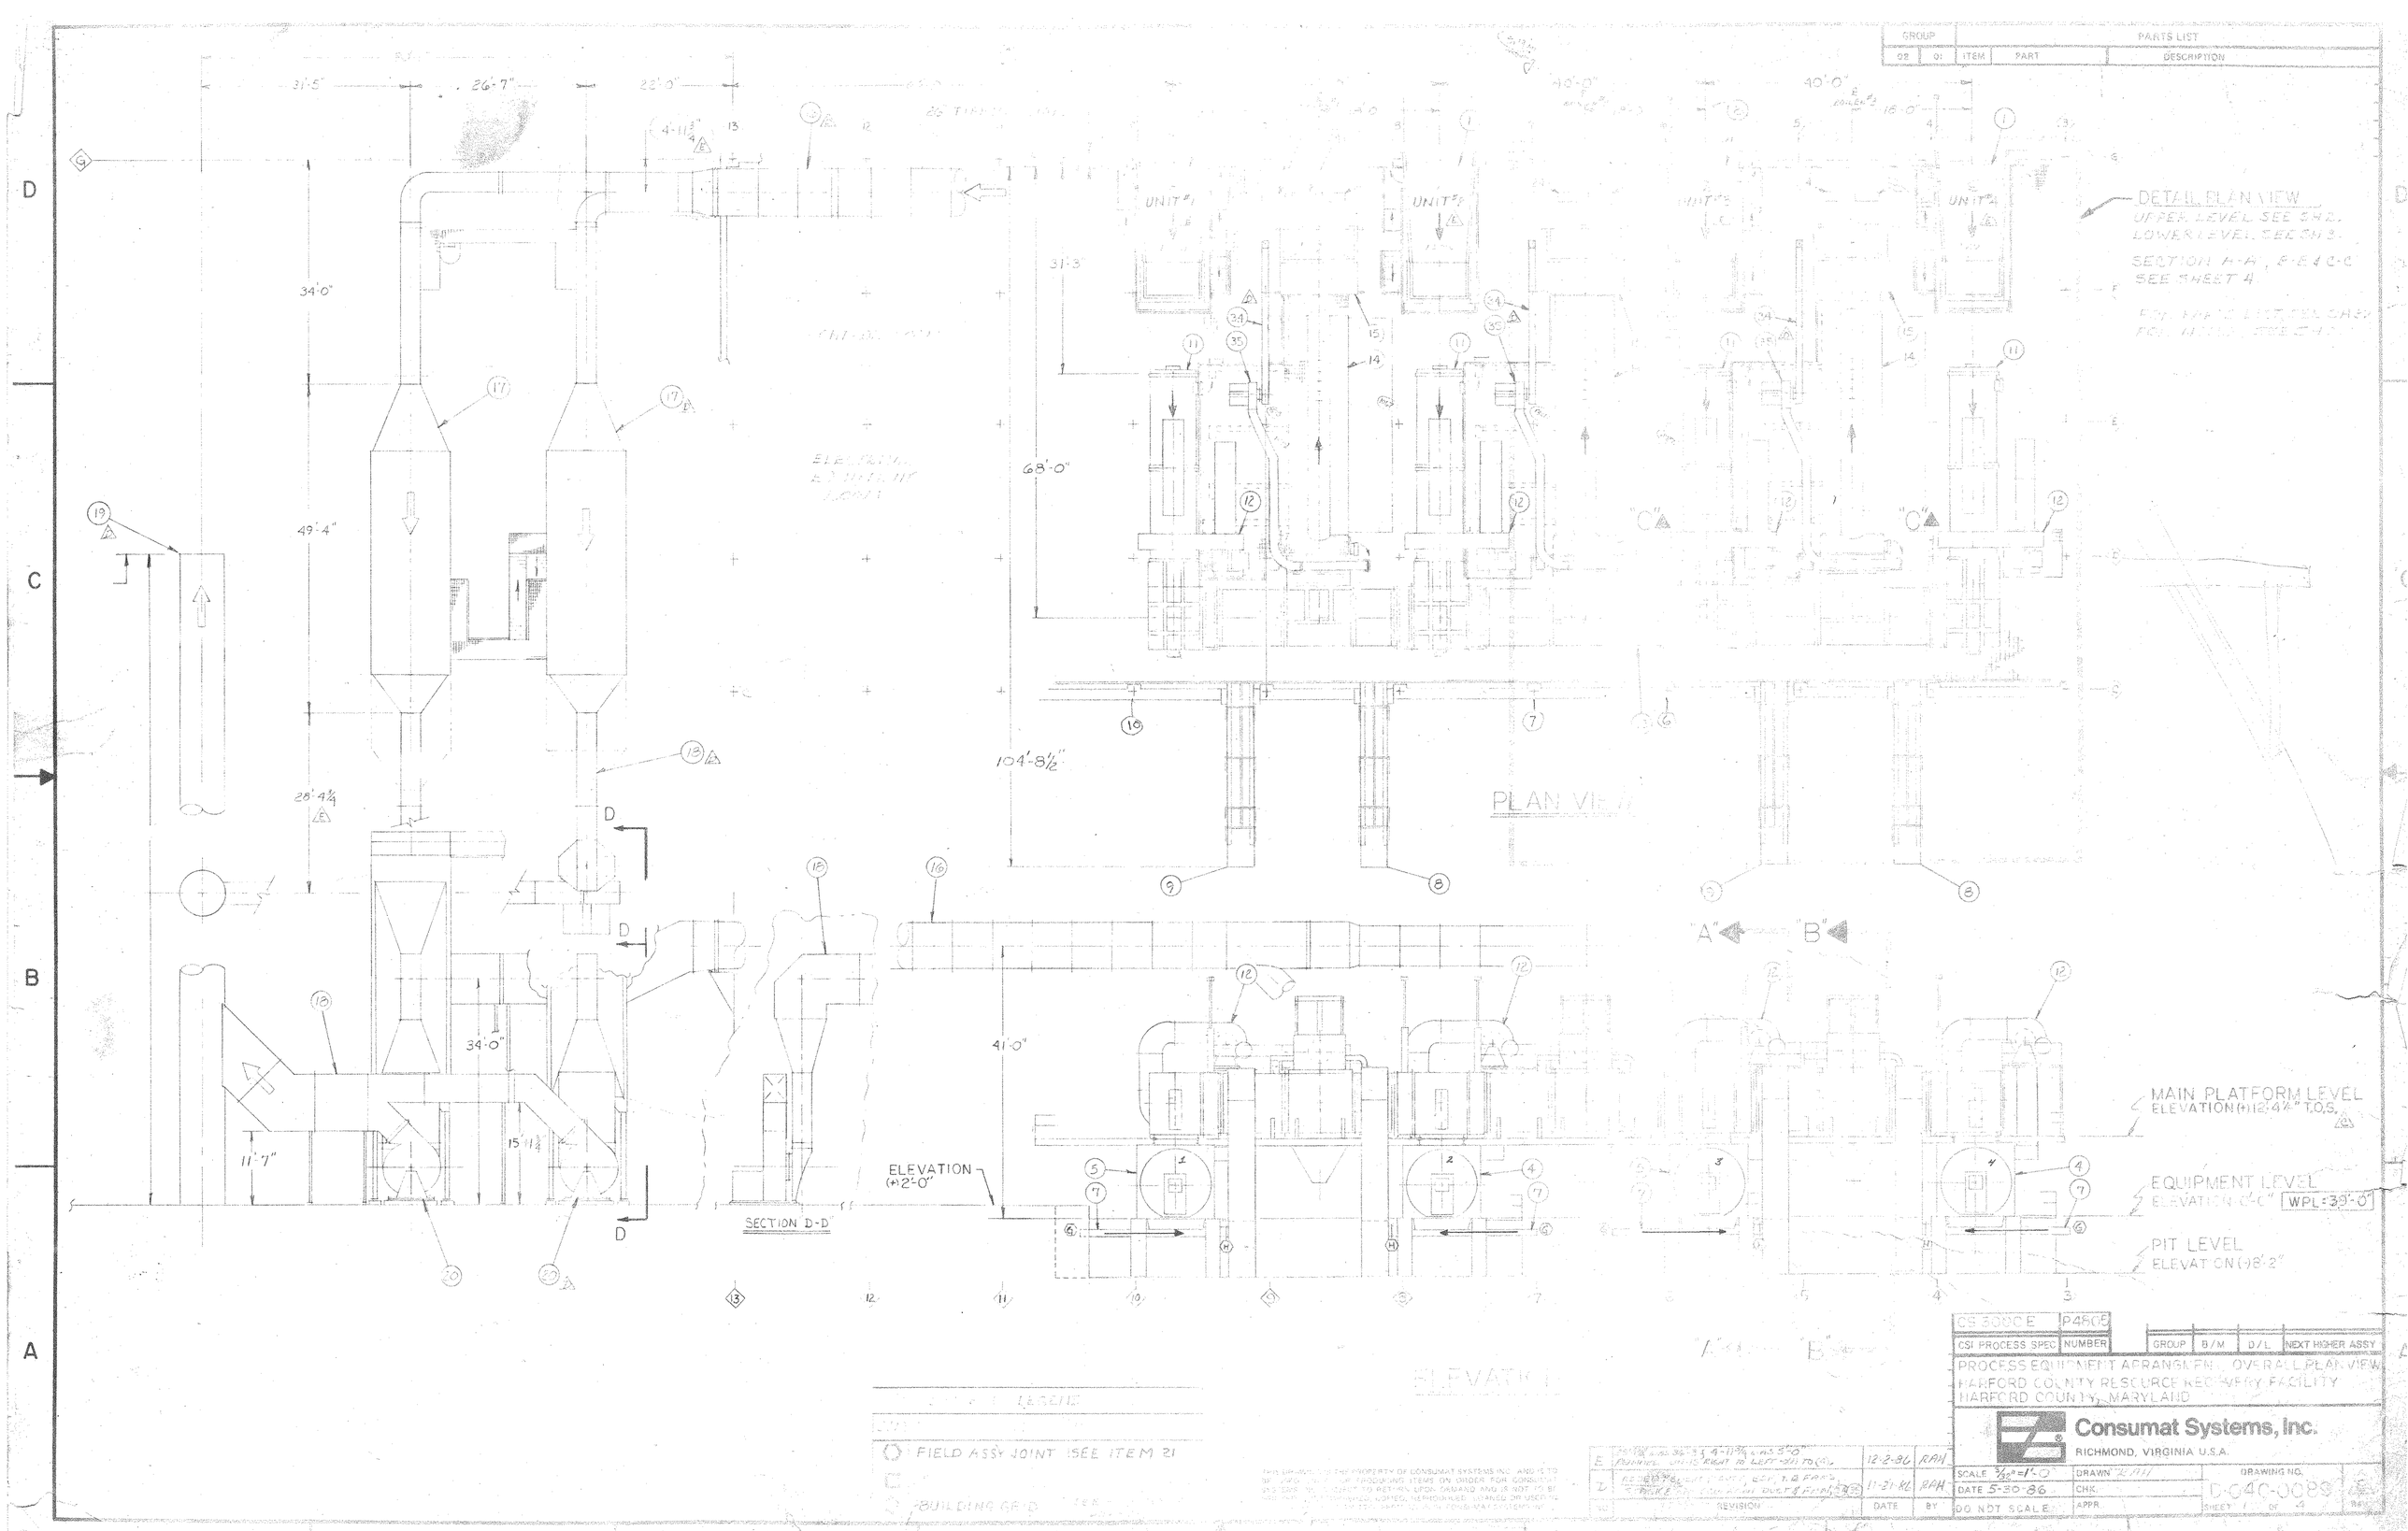

GROUP
PARTS LIST
02
01
ITEM
PART
DESCRIPTION
DETAIL PLAN VIEW
UPPER LEVEL SEE SH 2.
LOWER LEVEL SEE SH 3.
SECTION A-A', B-B & C-C
SEE SHEET 4.
UNIT #1
UNIT #2
UNIT #3
UNIT #4
PLAN VIEW
ELEVATION
SECTION D-D
MAIN PLATFORM LEVEL
ELEVATION (+)12'-4½" T.O.S.
EQUIPMENT LEVEL
ELEVATION 0'-0"
WPL=39'-0"
PIT LEVEL
ELEVATION (-)8'-2"
ELEVATION (+)2'-0"
LEGEND
FIELD ASSY JOINT (SEE ITEM 21
BUILDING GRID
CS 3000 E
P4805
CSI PROCESS SPEC
NUMBER
GROUP
B/M
D/L
NEXT HIGHER ASSY
PROCESS EQUIPMENT ARRANGEMENT, OVERALL PLAN VIEW
HARFORD COUNTY RESOURCE RECOVERY FACILITY
HARFORD COUNTY, MARYLAND
Consumat Systems, Inc.
RICHMOND, VIRGINIA U.S.A.
SCALE 3/32"=1'-0"
DATE 5-30-86
DO NOT SCALE
DRAWN
CHK.
APPR.
DRAWING NO.
D-040-0089
SHEET 1 OF 4
REV.
E
12-2-86
RAH
D
11-21-86
RAH
REVISION
DATE
BY