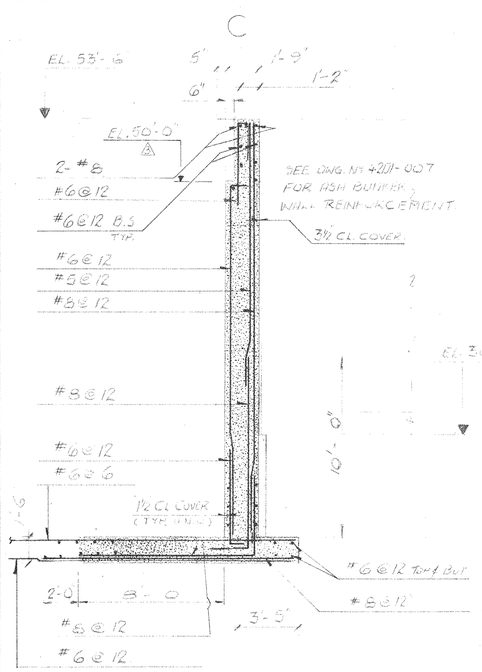

SECTION 10 — 4201-002

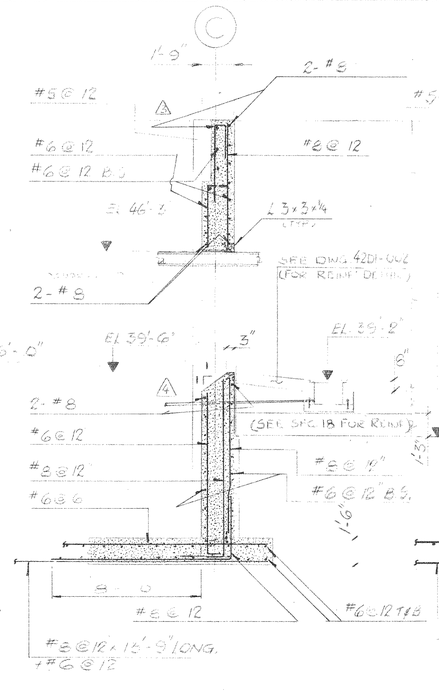

SECTION 11 — 4201-002

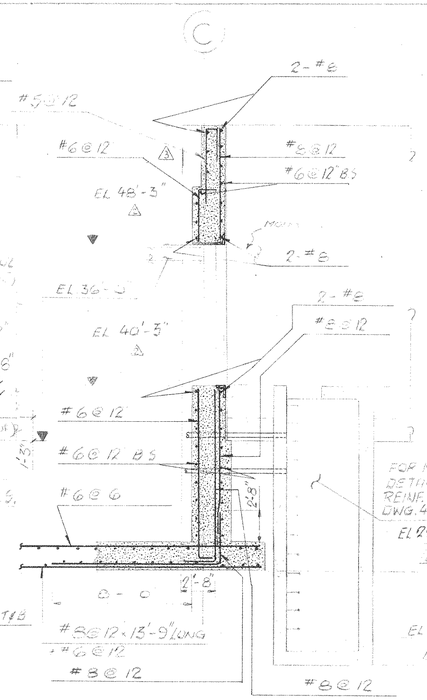

SECTION 12 — 4201-002

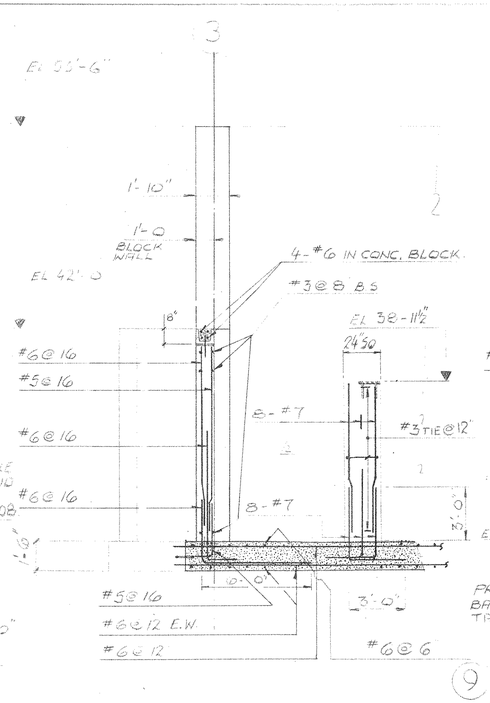

SECTION 13 — 4201-002

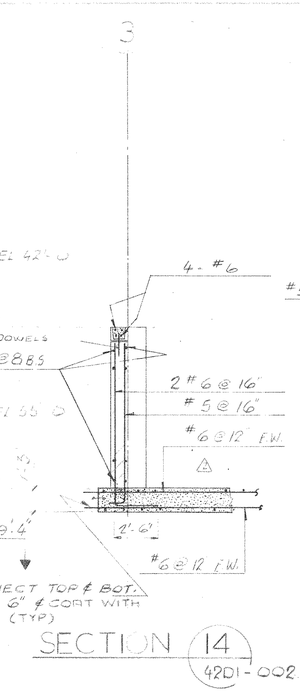

SECTION 14 — 4201-002

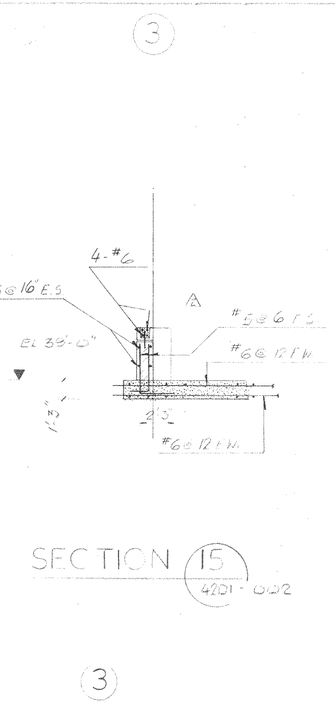

SECTION 15 — 4201-002

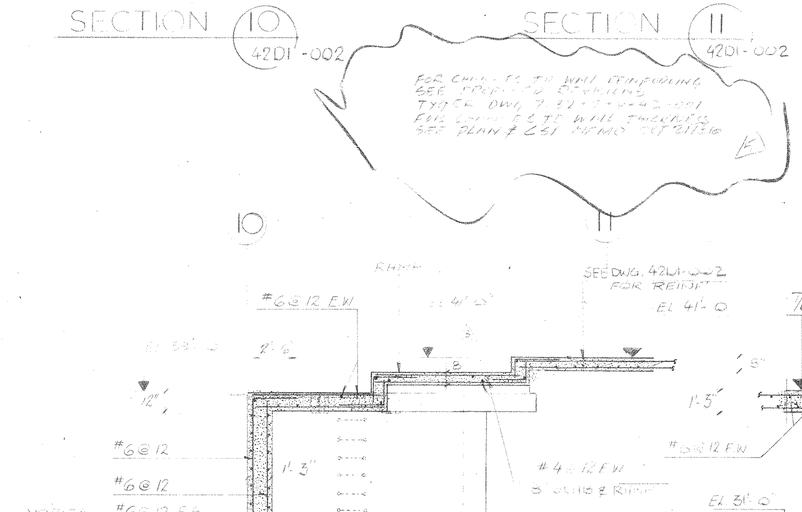

SECTION 16 — 4201-002

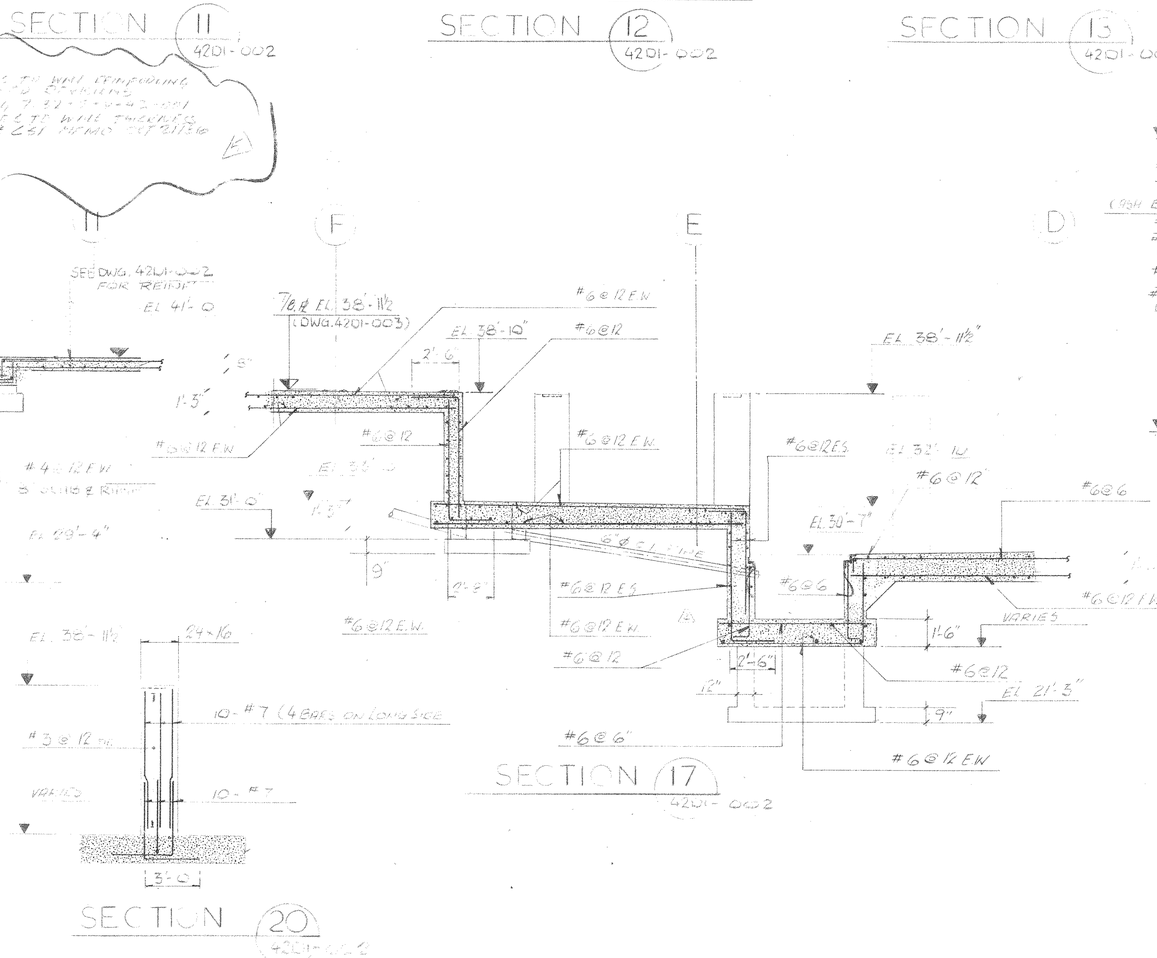

SECTION 17 — 4201-002

SECTION 20 — 4201-002

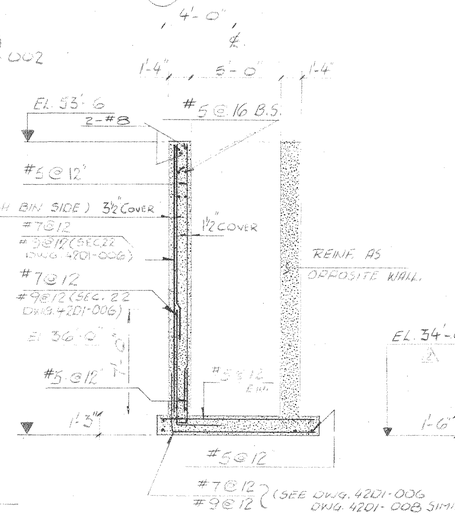

SECTION 18 — 4201-002

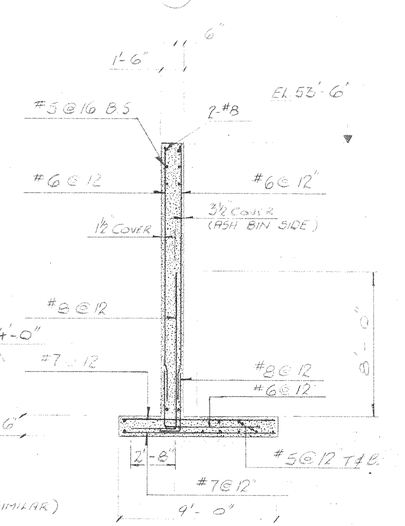

SECTION 19 — 4101-002

TEMPORARY PERMIT NO. 771 TO PRACTICE ENGINEERING IN THE STATE OF MARYLAND

6	ORIGINAL TRANSFERRED TO C.S.I.	NOV 19/86	KL
5	NOTE ADDED	3/11/86	VV
4	SEC. 11 UPDATED	15/11/86	
3	SEC. 10, 11, 12 REVISED TO SUIT PLATE SUPPORT SEC. 16 REV.	17/10/86	
2	UPDATED AS SHOWN SEC. 12, 13, 14, 15 & 17 REVISED	AUG. 12/86	
1	REVISED AS SHOWN H.W.M. REMOVED ABOVE EL. 37'-0"	JULY 25/86	
0	RE-ISSUED FOR CONSTRUCTION UP TO EL. 37'-0"	JULY 07/86	
NO	REVISION	DATE	BY

W.P. LONDON AND ASSOCIATES LIMITED
CONSULTING ENGINEERS
NIAGARA FALLS

HARFORD COUNTY RESOURCE RECOVERY FACILITY — HARFORD COUNTY, MARYLAND

FOUNDATION SECTIONS

Consumat Systems, Inc.
RICHMOND, VIRGINIA U.S.A.

SCALE 1/4" = 1'-0"	DRAWN K.KARIGER	DRAWING NO. 7624-0000-4201-D1C	
DATE JULY 1986	CHK. S.K.S.		
DO NOT SCALE	APPR.	SHEET 2 OF 2	REV.