GROUP		PARTS LIST		
02	01	ITEM	PART	DESCRIPTION

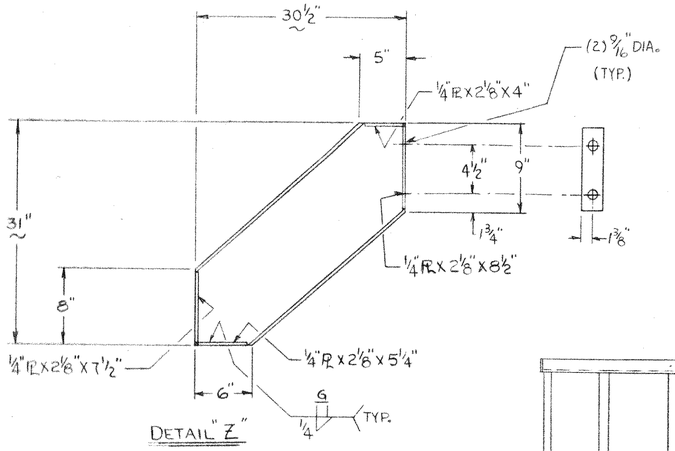

DETAIL "Z"

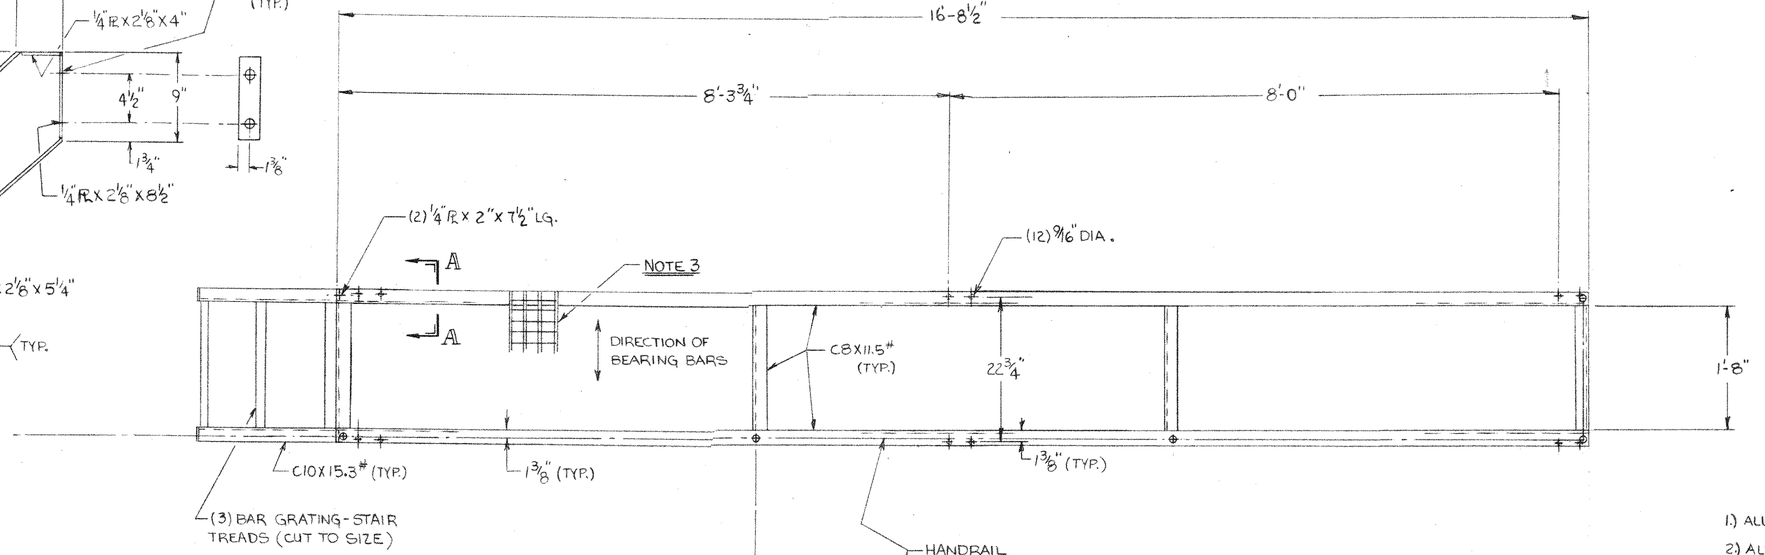

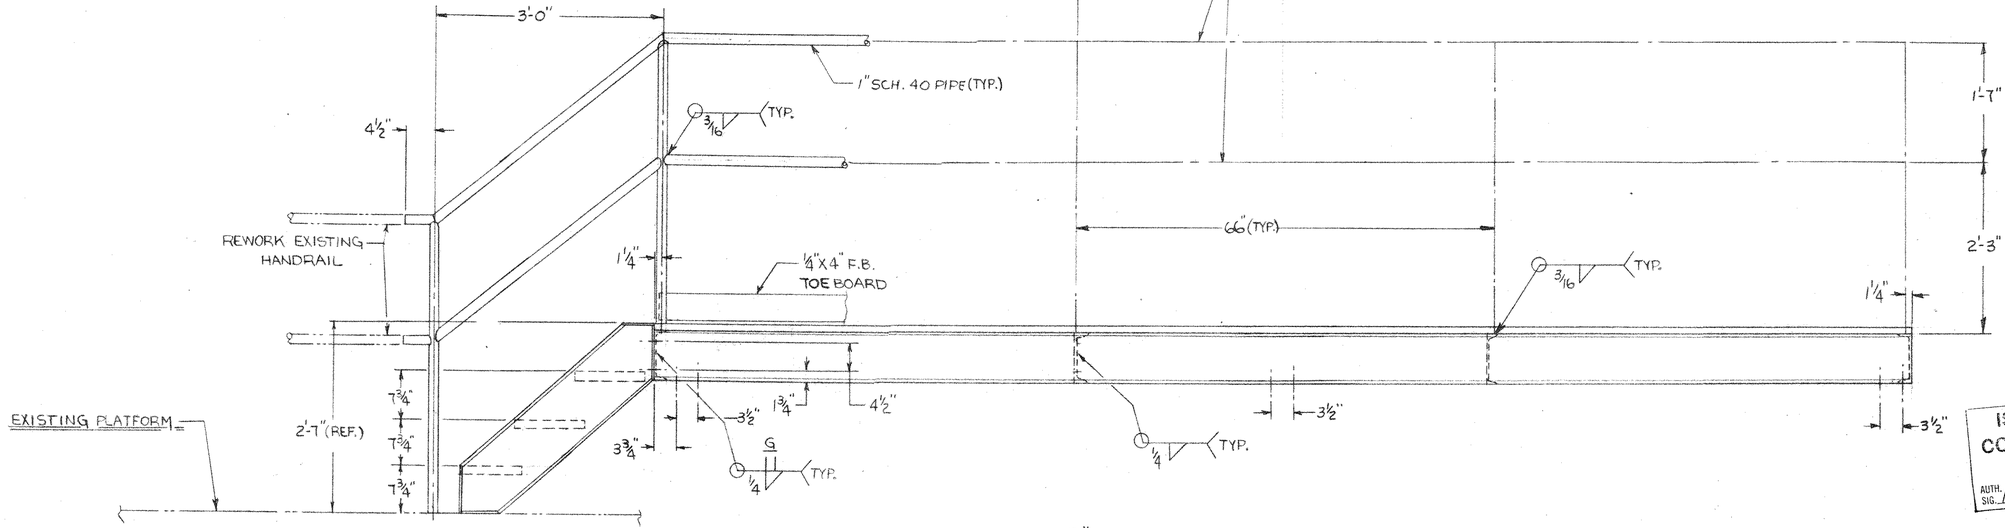

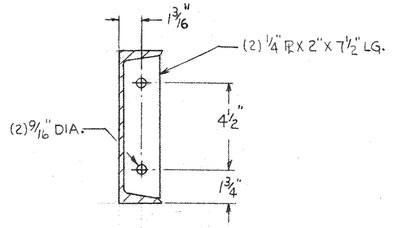

SECTION A-A

NOTES:

1.) ALL STEEL TO BE FLUSH AT THE TOP
2.) ALL STEEL TO BE PAINTED WITH ONE COAT OF GOOD GRADE MACHINERY GREY.
3.) GRATING TO BE RY-WELD 19-W-4, 1 X 3/16 BEARING BAR, OR EQUAL.
4.) GRATING TO BE NOTCHED TO CLEAR HANDRAIL POST.
5.) ALL TOE BOARDS TO BE POSITIONED INSIDE HANDRAIL POSTS.
6.) ALL STRUCTURAL & PLATE A-36 STL. PIPE - ASTM A120
7.) USE ½" BEVEL WASHERS ON ALL CHANNEL CONNECTIONS.
8.) ALL GRATING TO BE GALVANIZED PER G-90.

ISSUED FOR CONSTRUCTION
AUTH. SIG. [signature] DATE 7-7-87

Field Issued
Date: JUL 8 1987

TOLERANCES:
NORMAL ±
EXCEPT AS NOTED.
HOLE LOCATION DIMENSIONS MUST BE HELD TO ±
TOLERANCES MUST NOT BE ACCUMULATIVE.

HARFORD	P4805				
PROJ NAME	PROJ NO.	GRP.	B/M	D/L	NEXT HIGHER ASSY

THIS DRAWING IS THE PROPERTY OF CONSUMAT SYSTEMS INC., AND IS TO BE USED ONLY FOR PRODUCING ITEMS ON ORDER FOR CONSUMAT SYSTEMS INC. SUBJECT TO RETURN UPON DEMAND AND IS NOT TO BE PRINTED, PHOTOGRAPHED, COPIED, REPRODUCED, LOANED OR USED IN ANY WAY WITHOUT WRITTEN PERMISSION OF CONSUMAT SYSTEMS, INC.

DR RHH
DATE 6-18-87
CHK
DATE
APP
APP

Consumat Systems, Inc.
RICHMOND, VIRGINIA U.S.A.

TITLE
PLATFORM EXTENSION
INCINERATORS 2, 3 & 4

SCALE 1" = 1'-0"
REFERENCE
SIZE D
DWG NO. 44-0228
SHEET 1 OF 2
REV -

REV	REVISION	DATE	DR	CHK	APP	APP	DO NOT SCALE