GROUP		PARTS LIST		
02	01	ITEM	PART	DESCRIPTION

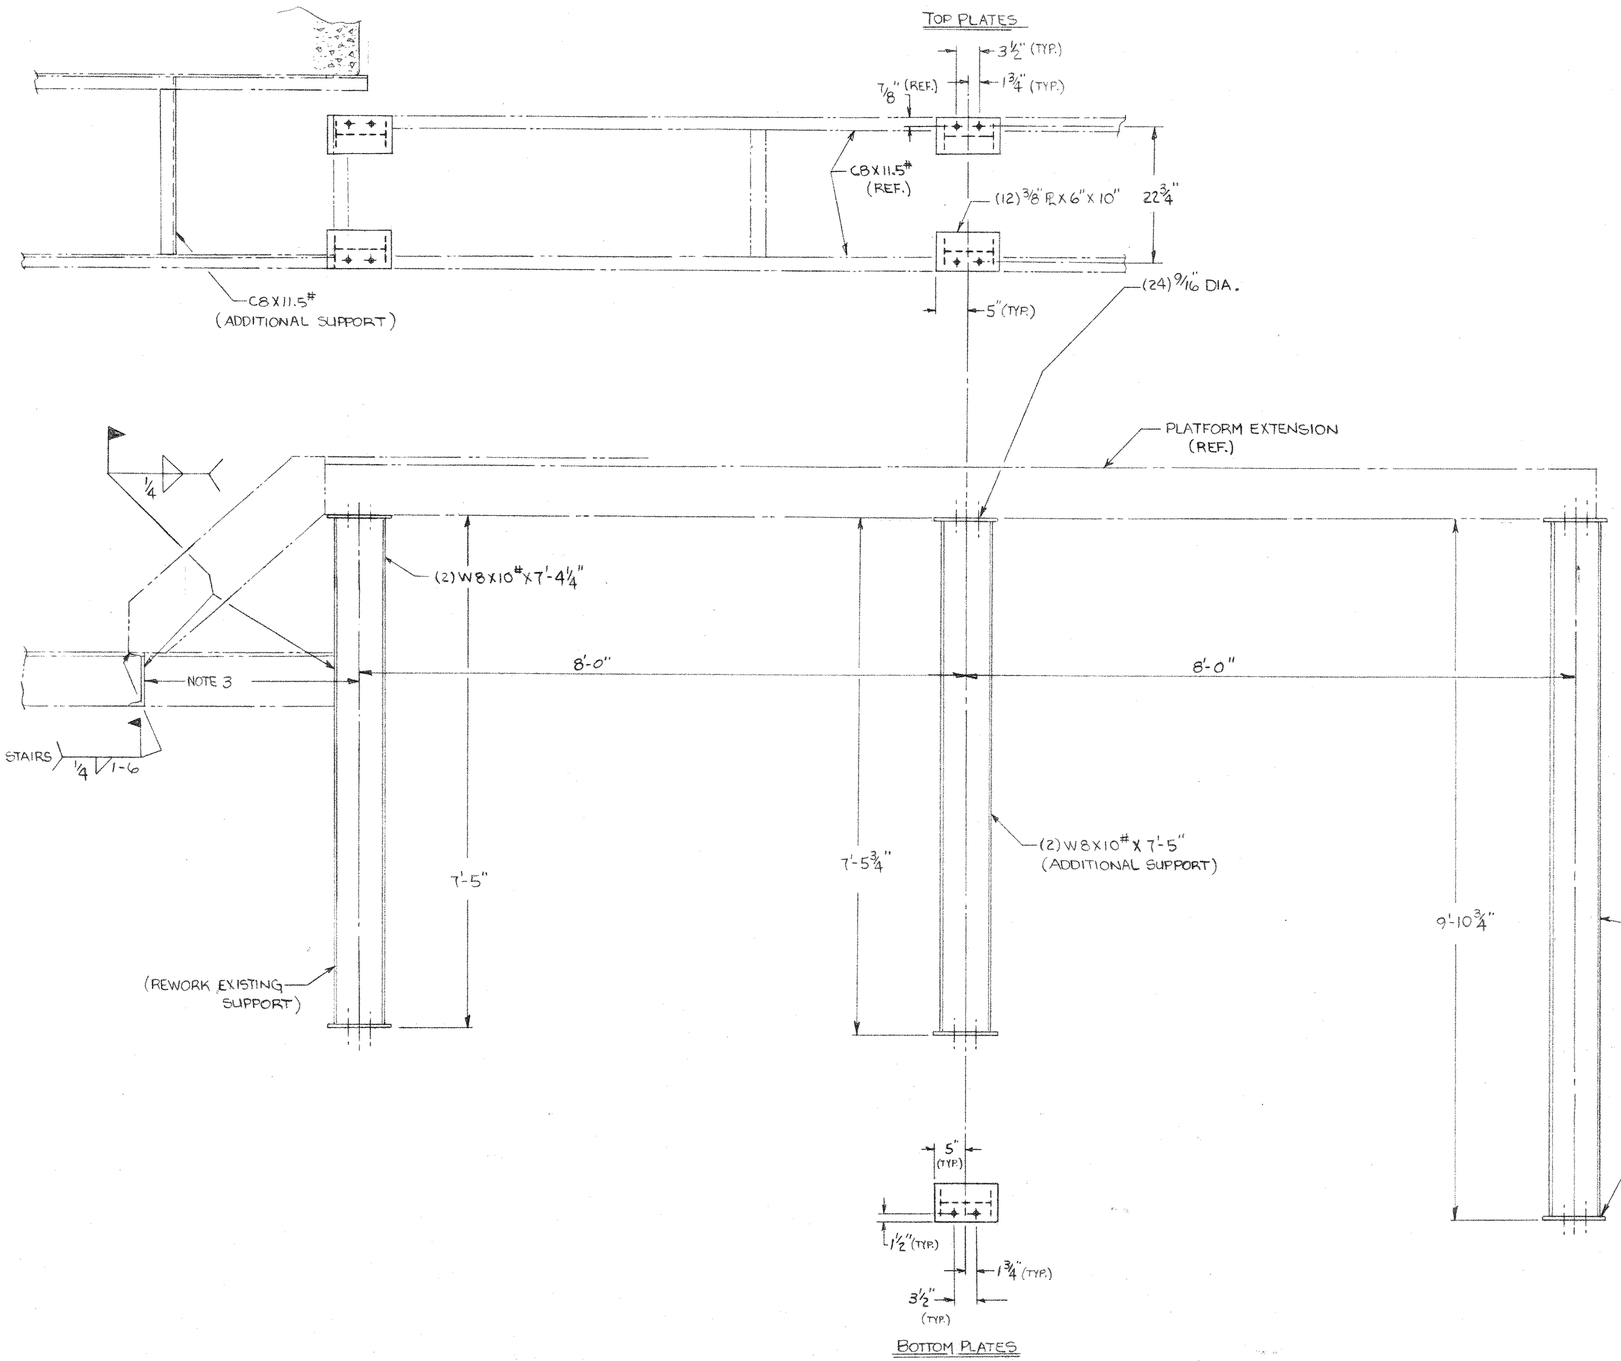

NOTES:

1.) ALL MAT'L. A36 STEEL.

2.) ALL STEEL TO BE PAINTED WITH ONE COAT OF GOOD GRADE MACHINERY GREY.

3.) LOCATE CHANNEL & WELD AFTER STAIRS ARE IN PLACE.

4) USE ½" BEVEL WASHERS ON ALL CHANNEL CONNECTIONS.

ISSUED FOR CONSTRUCTION
AUTH. SIG. [signature] DATE 7-7-87

Field Issued
Date: JUL 8 1987

TOLERANCES:
NORMAL ±
EXCEPT AS NOTED.

HOLE LOCATION DIMENSIONS MUST BE HELD TO ±

TOLERANCES MUST NOT BE ACCUMULATIVE.

HARFORD	P4805				
PROJ NAME	PROJ NO.	GRP.	B/M	D/L	NEXT HIGHER ASSY

THIS DRAWING IS THE PROPERTY OF CONSUMAT SYSTEMS INC., AND IS TO BE USED ONLY FOR PRODUCING ITEMS ON ORDER FOR CONSUMAT SYSTEMS INC. SUBJECT TO RETURN UPON DEMAND BUT IS NOT TO BE PATENTED, PHOTOGRAPHED, COPIED, REPRODUCED, LOANED OR USED IN ANY WAY WITHOUT WRITTEN PERMISSION OF CONSUMAT SYSTEMS, INC.

DR RHH
DATE 6-18-87
CHK
DATE
APP
APP

Consumat Systems, Inc.
RICHMOND, VIRGINIA U.S.A.

TITLE
PLATFORM EXTENSION SUPPORTS
INCINERATORS 2,3&4

SCALE 1"=1'-0"
REFERENCE

SIZE D
DWG NO. 44-0228
SHEET 2 OF 2
REV -

REV	REVISION	DATE	DR	CHK	APP	APP
	DO NOT SCALE					