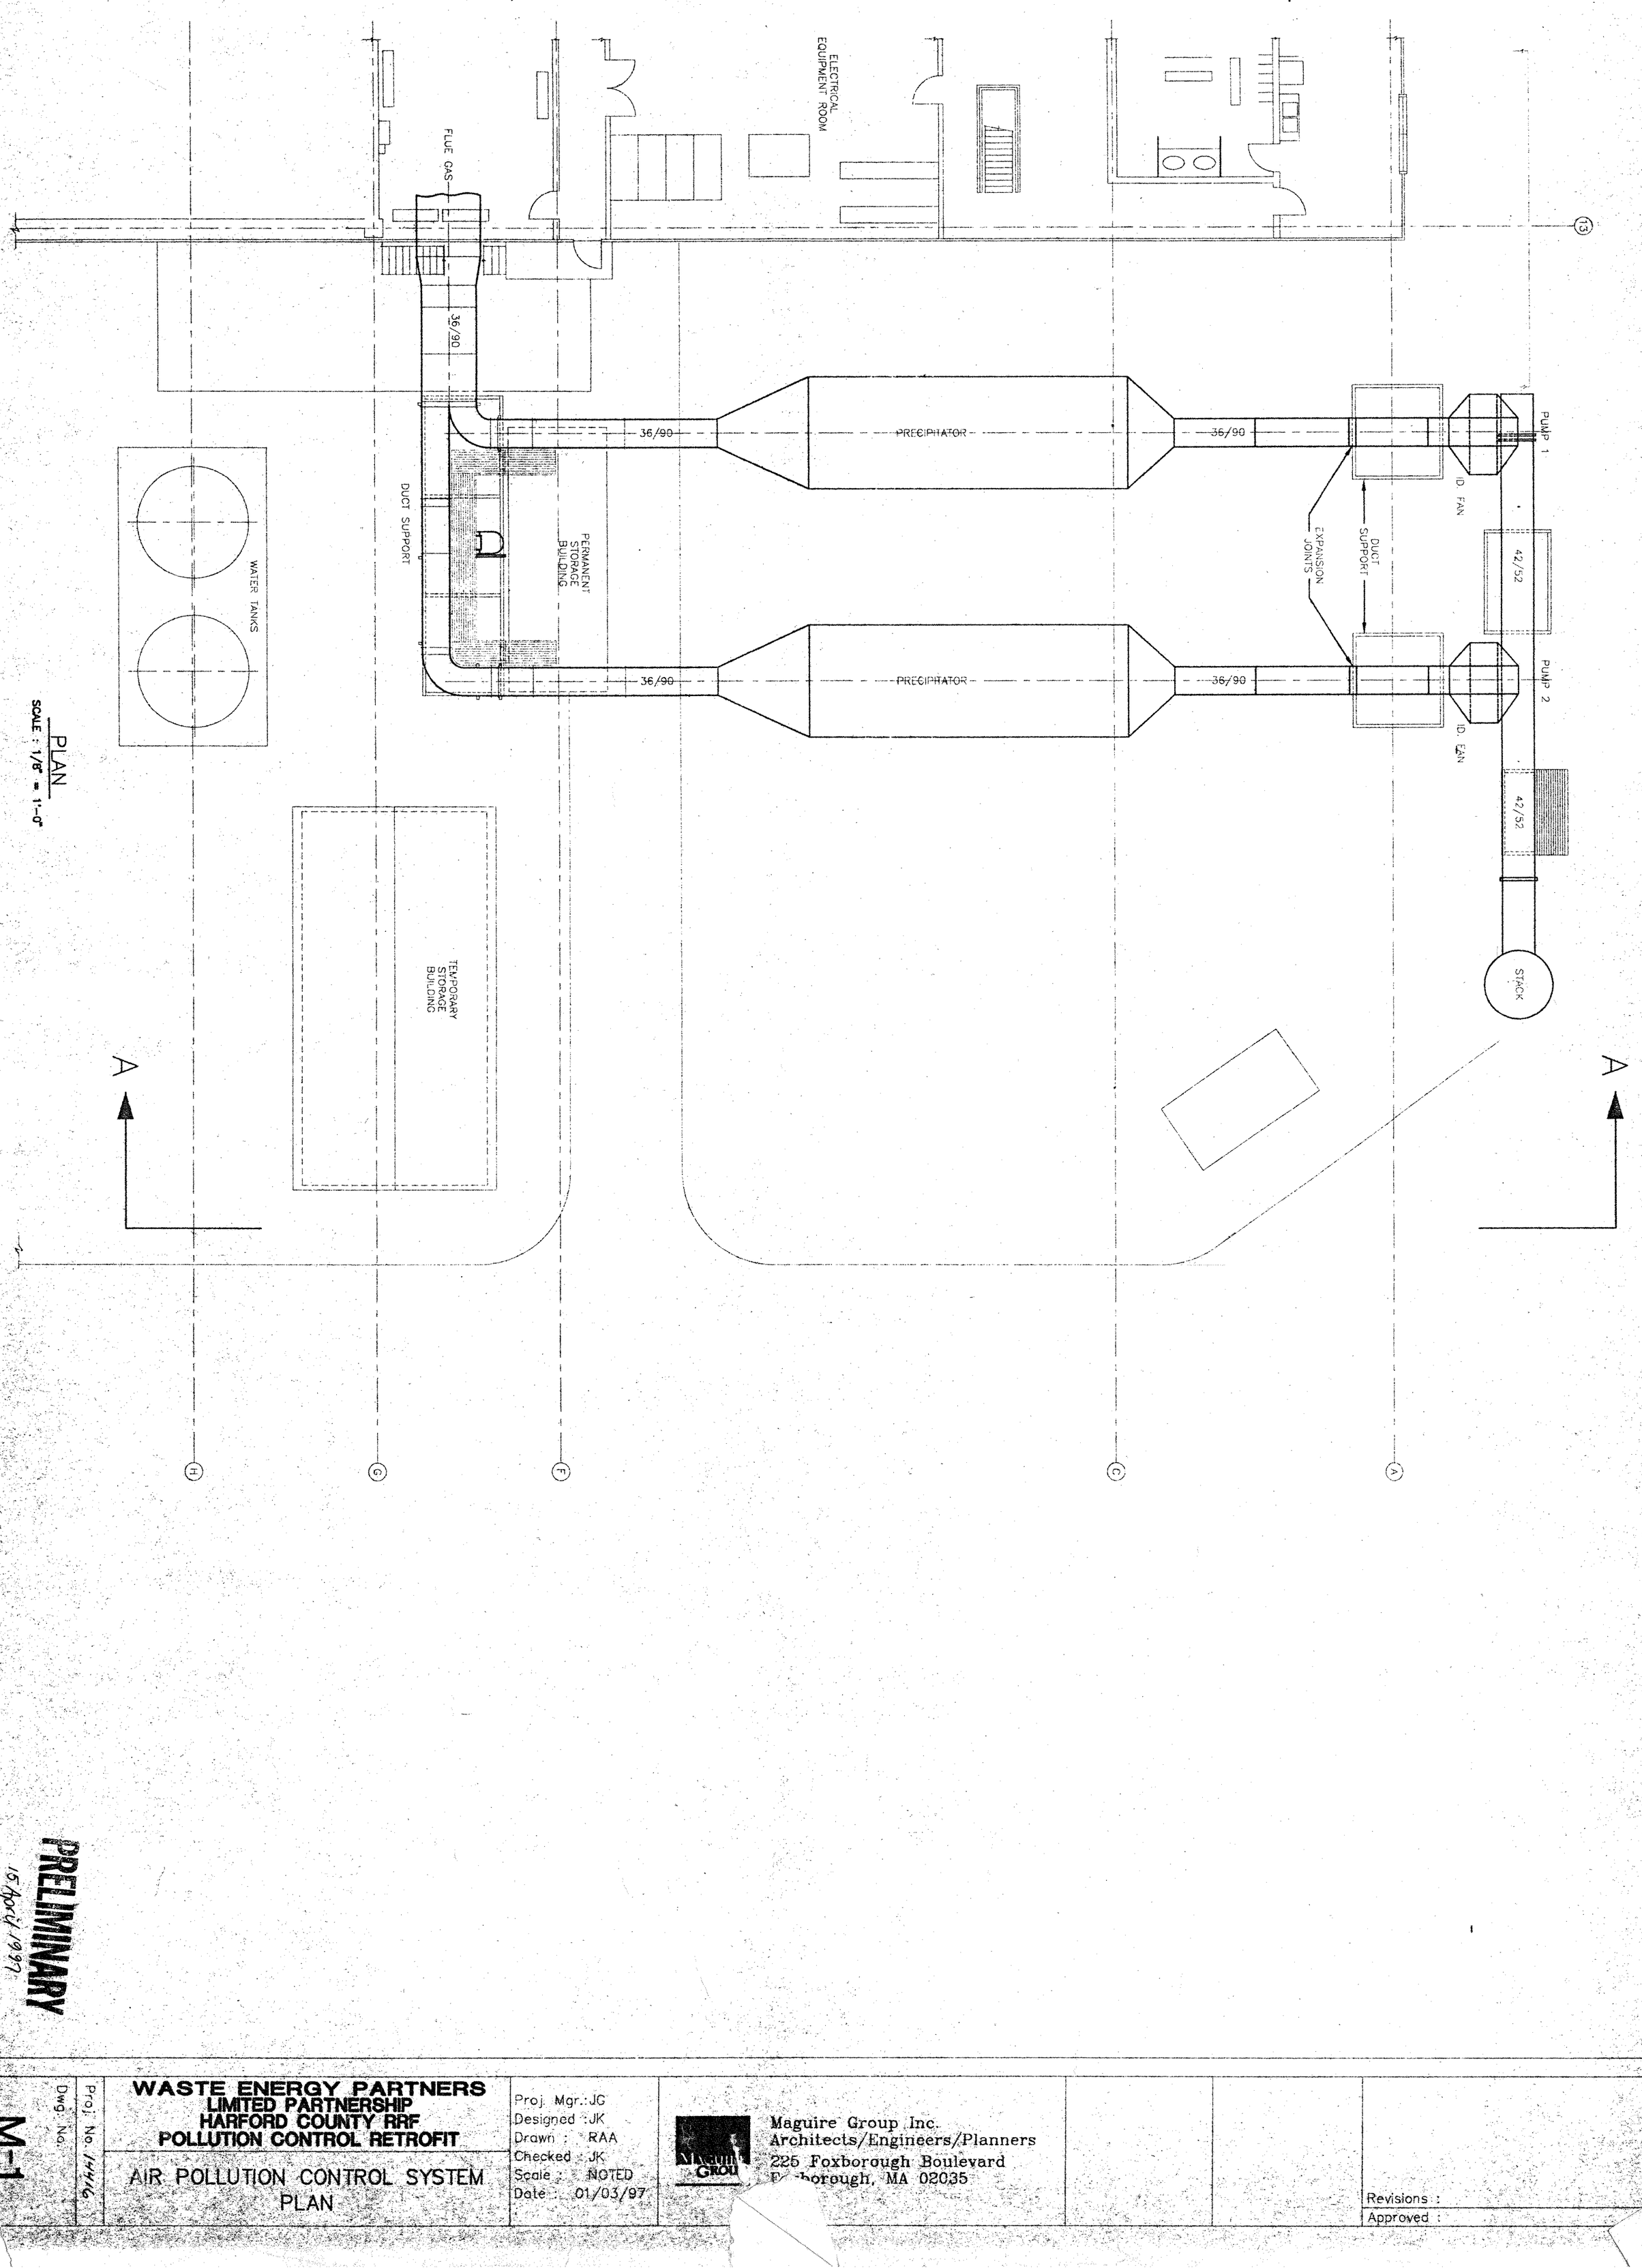

PLAN

SCALE : 1/8" = 1'-0"

PRELIMINARY

15 April 1997

Dwg. No. M-1	Proj. No. 1497G	**WASTE ENERGY PARTNERS LIMITED PARTNERSHIP HARFORD COUNTY RRF POLLUTION CONTROL RETROFIT** AIR POLLUTION CONTROL SYSTEM PLAN	Proj. Mgr.: JG Designed : JK Drawn : RAA Checked : JK Scale : NOTED Date : 01/03/97	Maguire Group Inc. Architects/Engineers/Planners 225 Foxborough Boulevard Foxborough, MA 02035			Revisions : Approved :